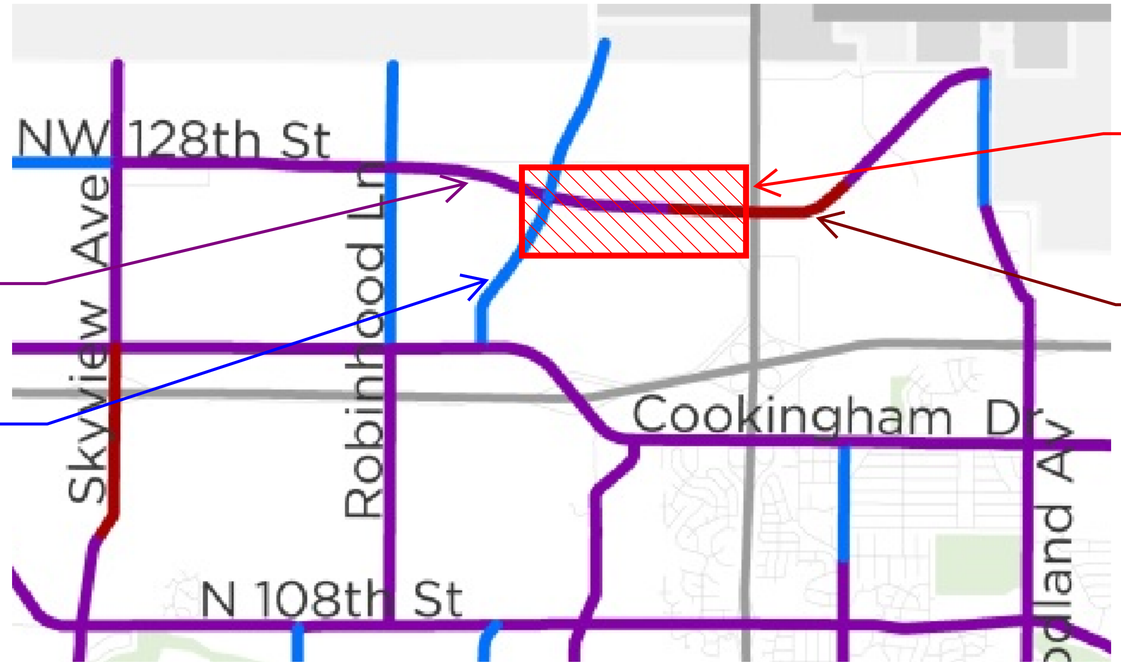

NOTE:
THE IMAGE SHOWN HEREIN, IS INTENDED TO REPRESENT THE CITY'S CURRENTLY ADOPTED MAJOR STREET PLAN, FOR THE AREA AROUND 128TH & MO-169.

EXISTING MAJOR STREET PLAN
(EXCERPT FROM PAGE 11)

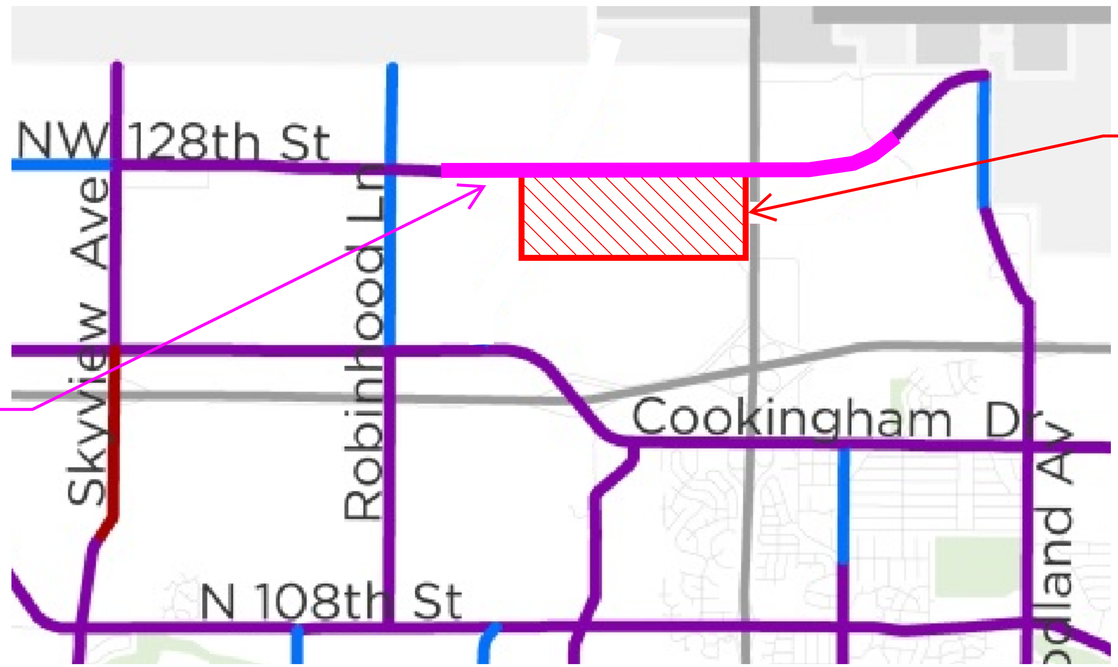

NOTE:
THE IMAGE SHOWN HEREIN, IS INTENDED TO REPRESENT THE PROPOSED MODIFICATION TO THE CITY'S MAJOR STREET PLAN. MODIFICATIONS INCLUDE:

1-REALIGNEMTNT OF 128TH STREET
2-REMOVAL OF NORTH-SOUTH 2 LANE ROAD
3-REMOVAL OF 6 LANE SECTION FOR 128TH STREET

PROPOSED MAJOR STREET PLAN
(EXCERPT FROM PAGE 11)

This document, together with the concepts and designs presented herein, as an instrument of service, is intended only for the specific purpose and client for which it was prepared. Reuse of and improper reliance on this document without written authorization and adaptation by Kimley-Horn and Associates, Inc. shall be without liability to Kimley-Horn and Associates, Inc.
Drawing name: K:\KNC_LDEV\168954000_Project Velvet\2 Design\CAD\Exhibits\2021-06-04 Updated Base\128th Street OR Drives.dwg 1 Jun 10, 2021 1:55pm by: Tyler Wysong

Kimley»Horn
© 2021 KIMLEY-HORN AND ASSOCIATES, INC.
1828 WALNUT STREET, SUITE 00-100
KANSAS CITY, MO 64108
PHONE: 816-561-0500
WWW.KIMLEY-HORN.COM

NO.	REVISIONS	DATE	BY

SCALE: AS NOTED
DESIGNED BY: ###
DRAWN BY: ###
CHECKED BY: ###

FINAL MPD
MAJOR STREET PLAN MODIFICATION

PROJECT VELVET
KANSAS CITY, MO 64165

ORIGINAL ISSUE: 06/25/2021
KHA PROJECT NO. 168954000
SHEET NUMBER
MSP-1