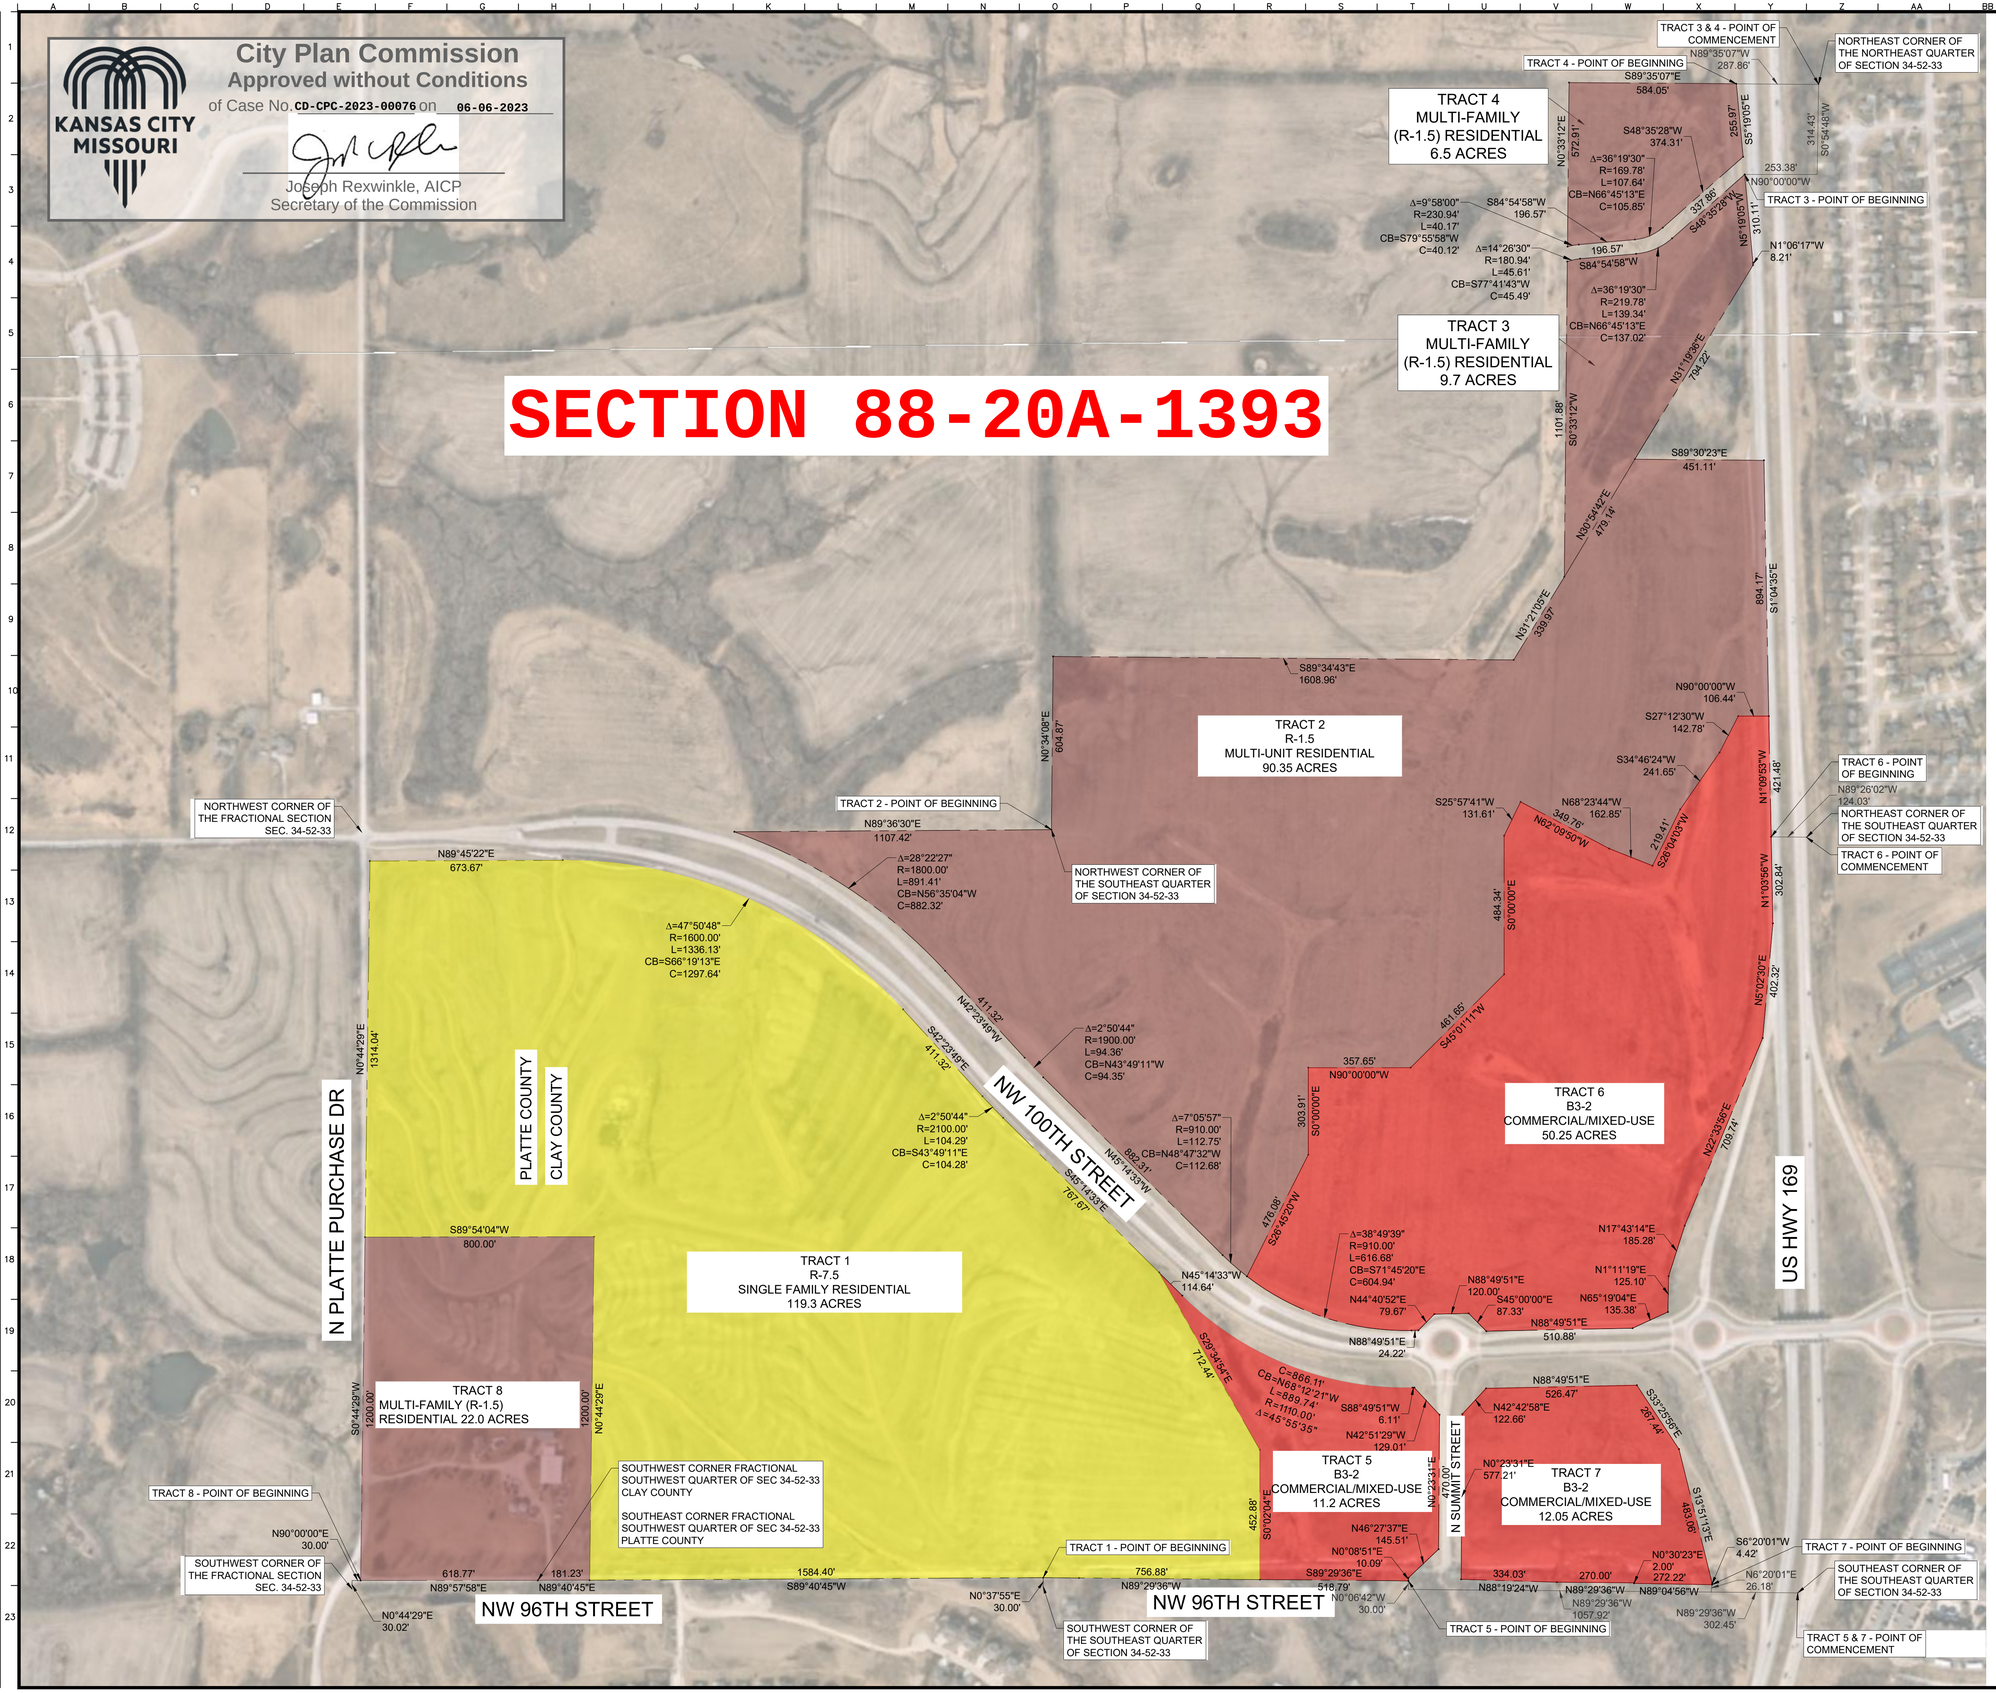

SINGLE FAMILY (R-7) RESIDENTIAL	+/- 119.3 AC
MULTI-FAMILY (R-1.5) RESIDENTIAL	+/- 128.7 AC
COMMUNITY BUSINESS (B3) BUSINESS	+/- 73.5 AC

No.	REVISIONS	DATE	BY

Kimley»Horn

© 2023 KIMLEY-HORN AND ASSOCIATES, INC.
8955 FRENSYLVANIA AVENUE, SUITE 150
KANSAS CITY, MO 64108
PHONE: 816-561-6500
WWW.KIMLEY-HORN.COM

SCALE: AS NOTED
DESIGNED BY: JS
DRAWN BY: JS
CHECKED BY: MK

NOT FOR CONSTRUCTION

REZONING PLAN

MANN FARM

KANSAS CITY, MO

ORIGINAL ISSUE: 03/23/2023
KHA PROJECT NO. 268258000
SHEET NUMBER
C1

Drawing name: K:\KNC_LDEV\268258000_Mann Farm Rezoning\2 Design\CAD\PlanSheets\C1 - REZONING PLAN_LEGAL DESCRIPTION.dwg Layout1 Jun 05, 2023 9:00am by: Julia.Swanson
This document, together with the concepts and designs presented herein, as an instrument of service, is intended only for the specific purpose and client for which it was prepared. Reuse of and improper reliance on this document without written authorization and adaptation by Kimley-Horn and Associates, Inc. shall be without liability to Kimley-Horn and Associates, Inc.